DETAIL DESIGN PLAN

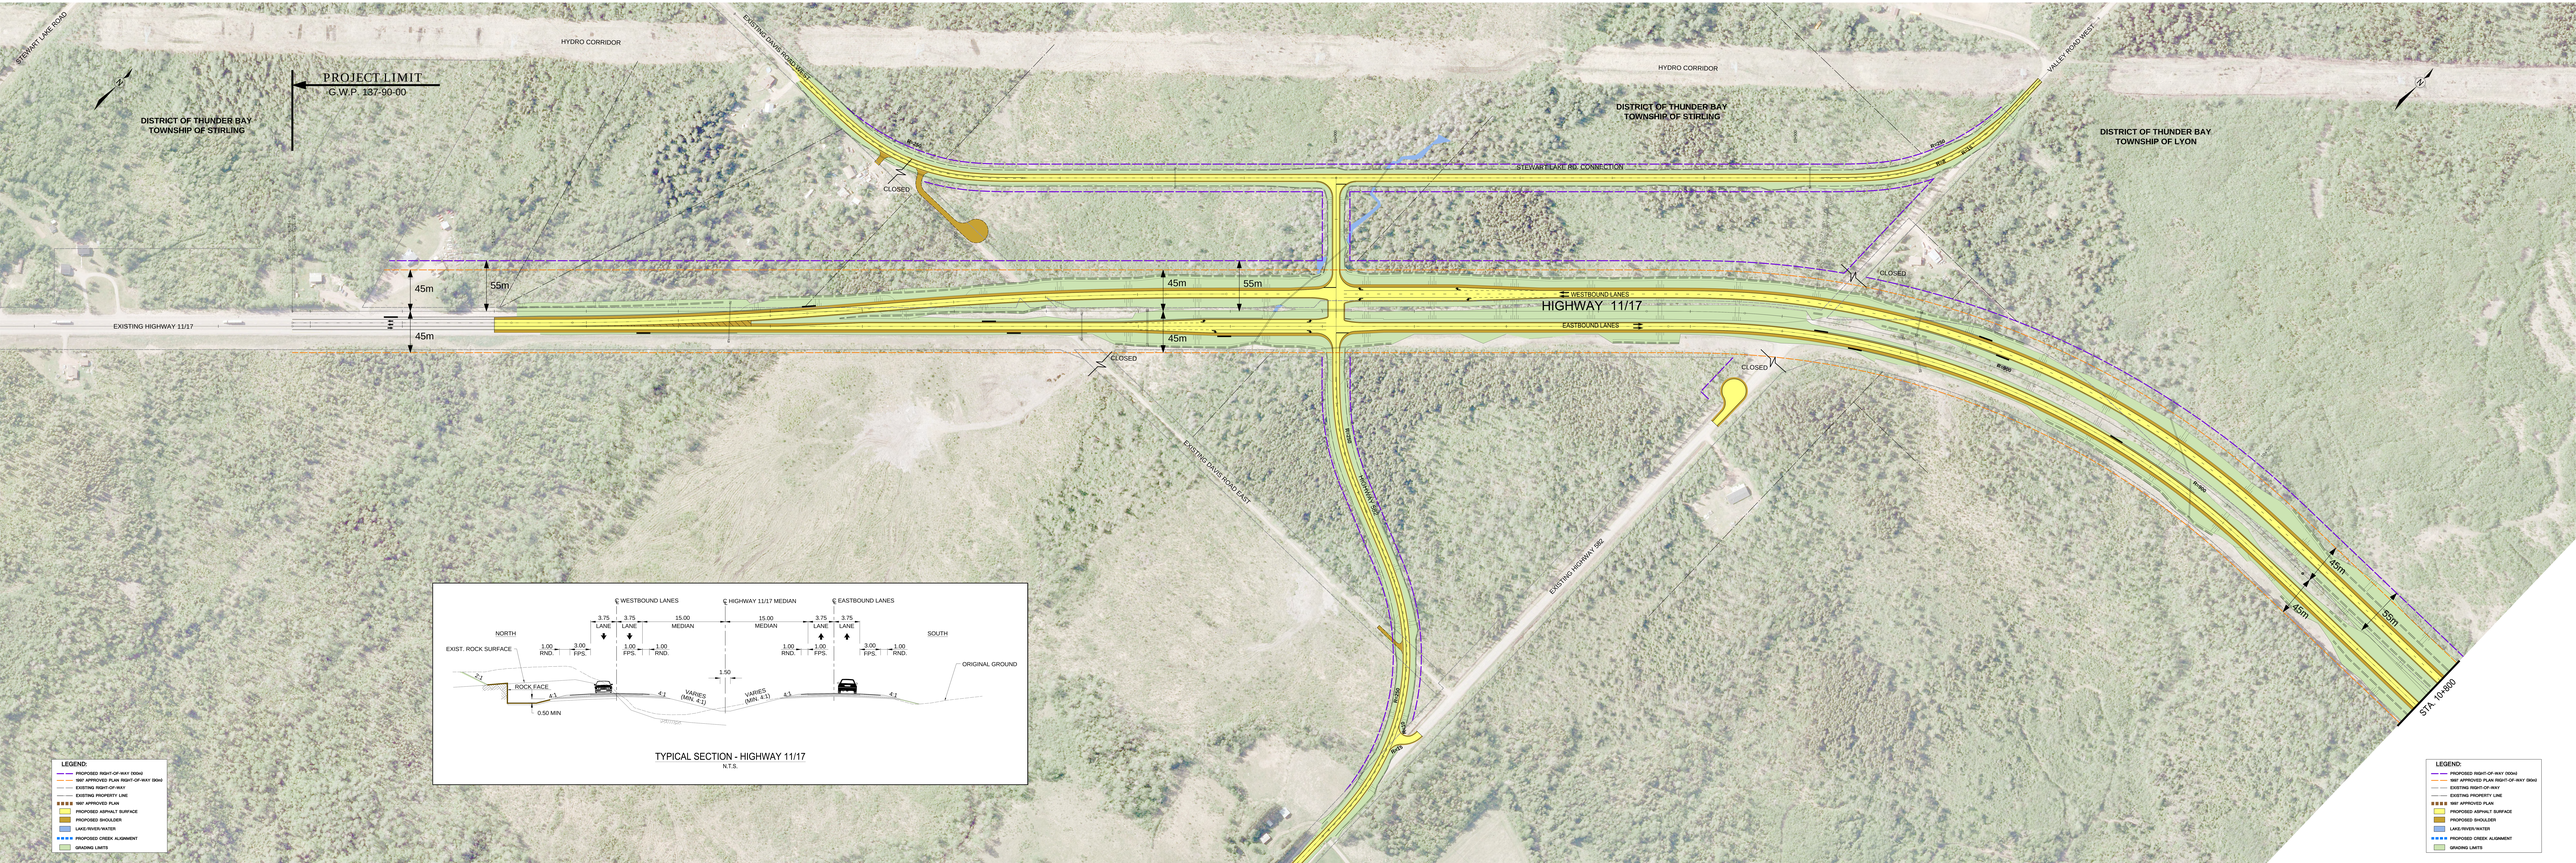

Ontario

wsp